
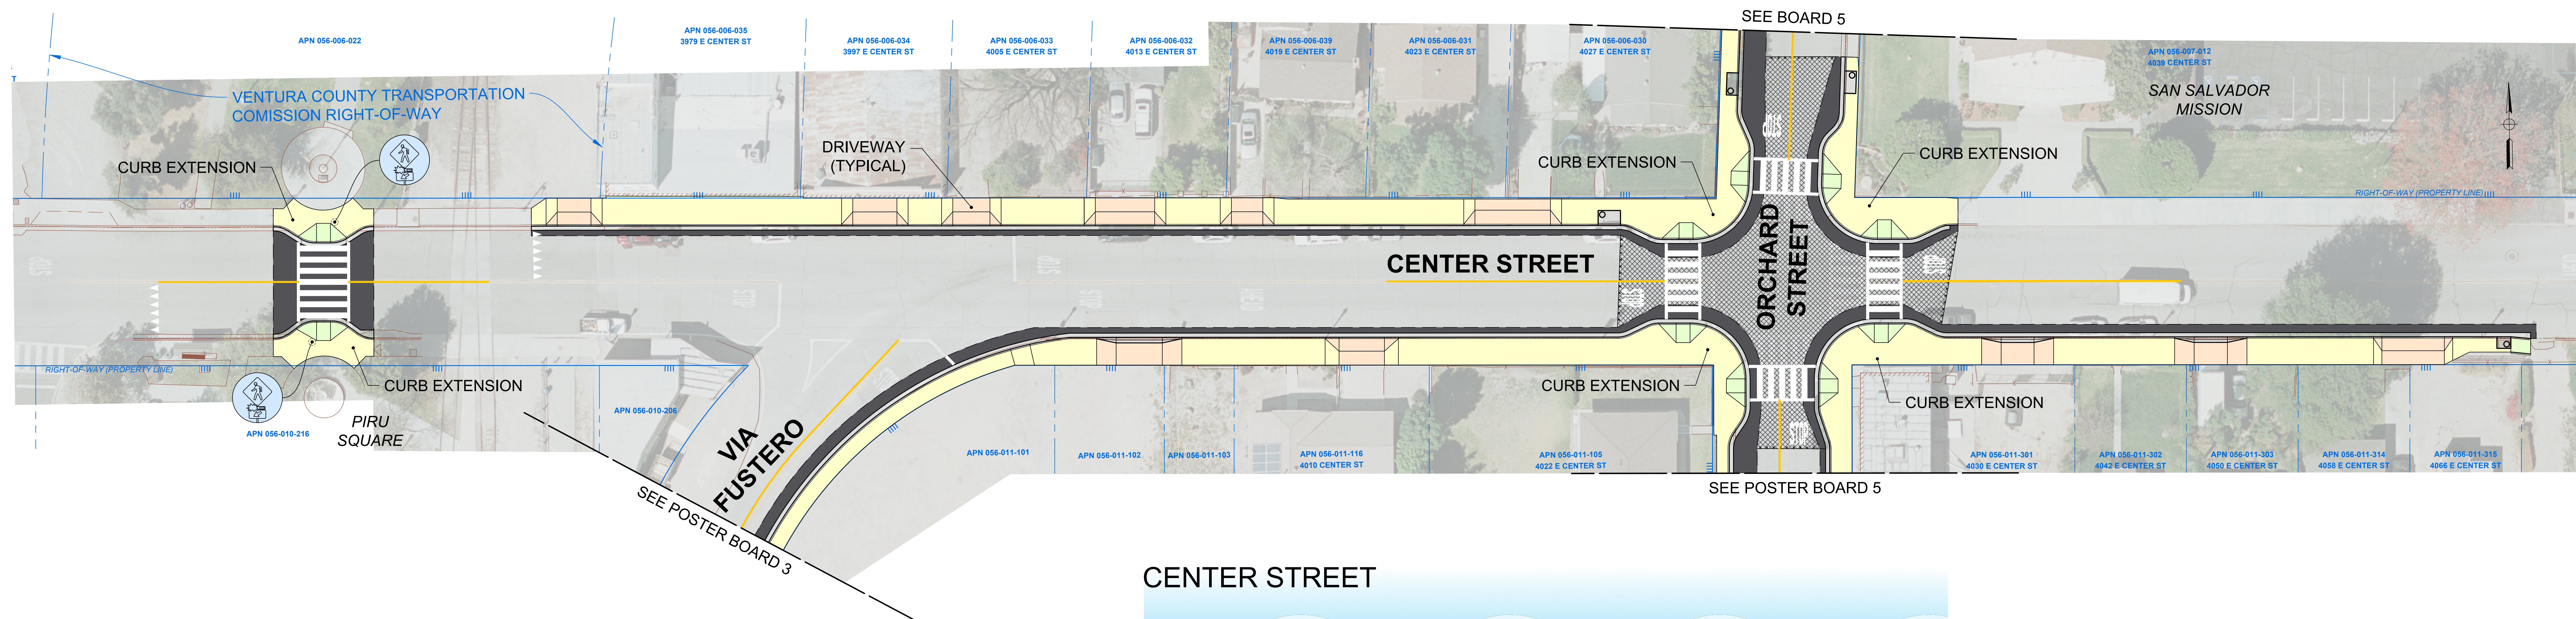


VENTURA COUNTY PUBLIC WORKS AGENCY


PIRU PEDESTRIAN IMPROVEMENTS PROJECT

POSTER BOARD 1

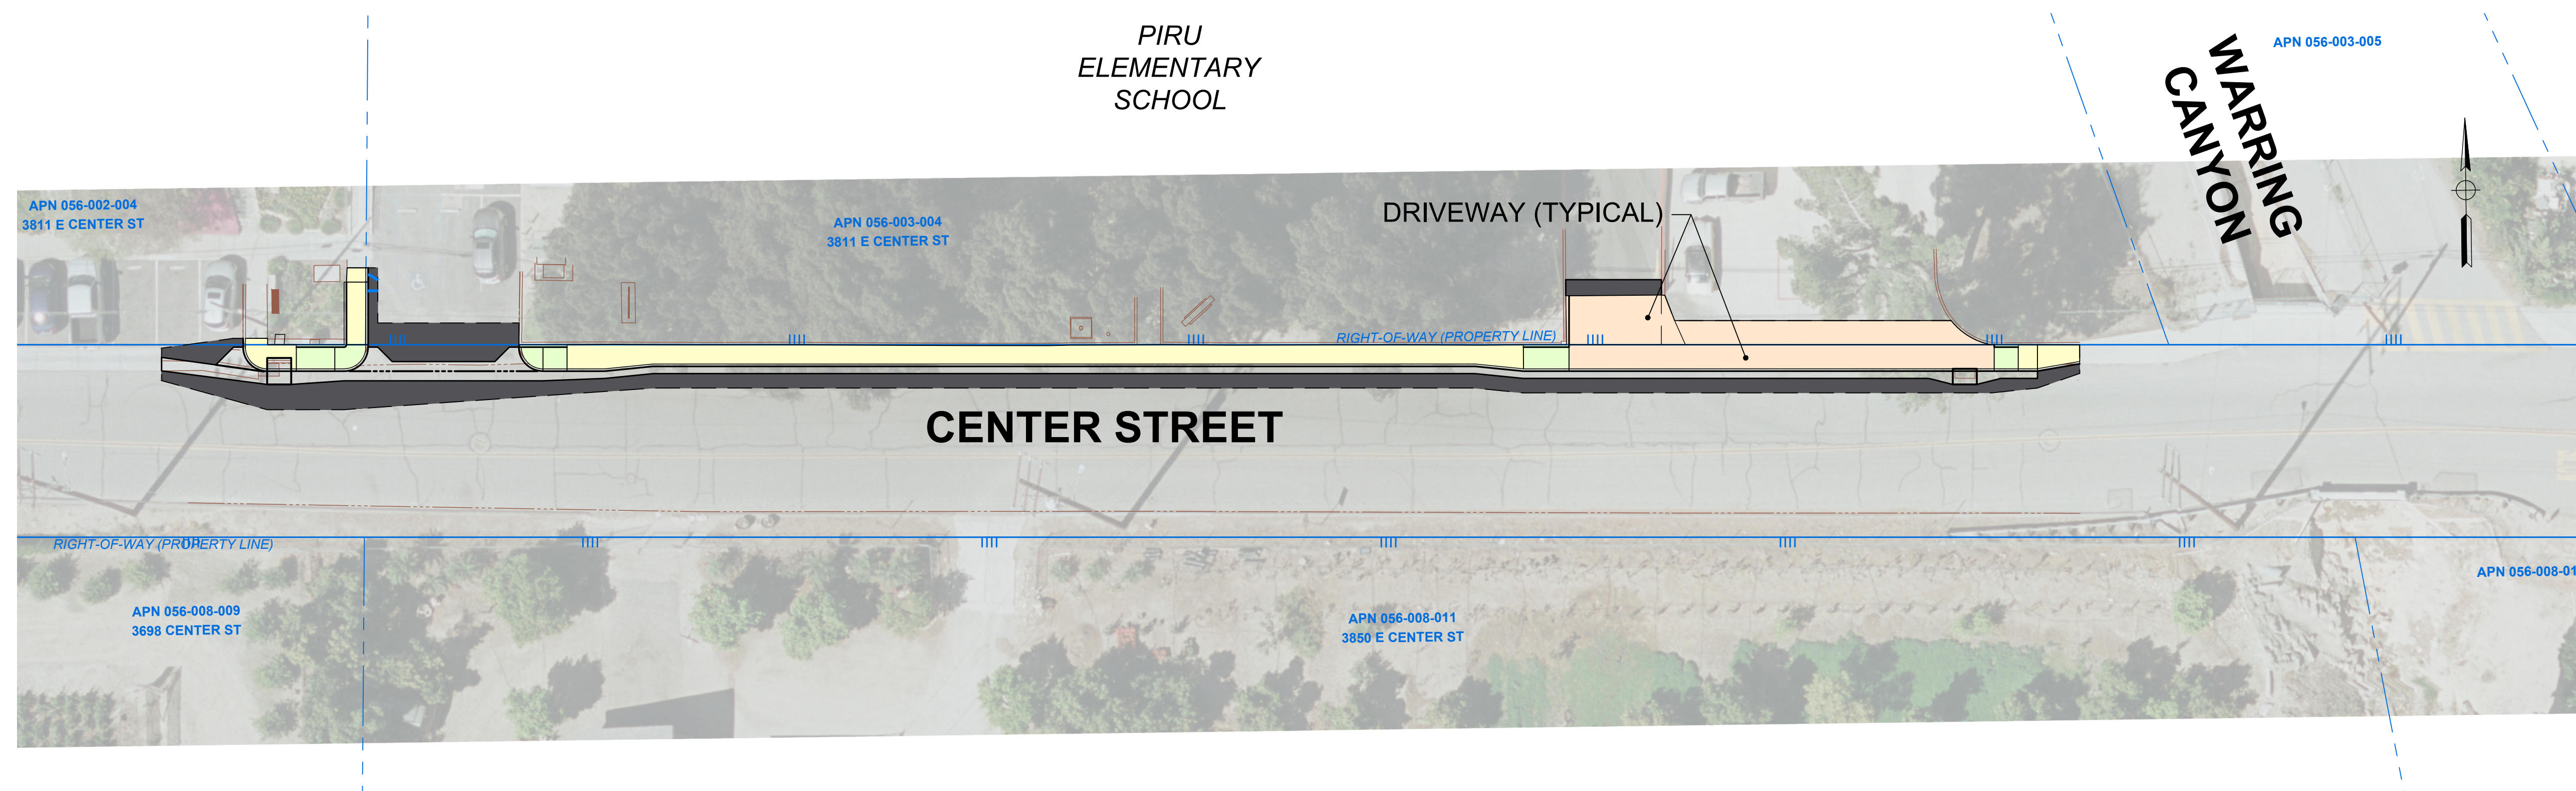


PUBLIC
WORKS


LEGEND

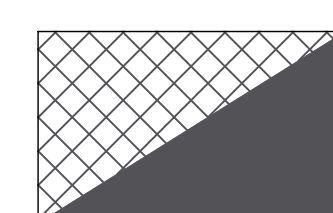

AC PAVEMENT

 

SIDEWALK

 

CURB RAMP




DRIVEWAY



MID-BLOCK CROSSING
WITH RECTANGULAR
RAPID FLASHING
BEACONS

CENTER STREET

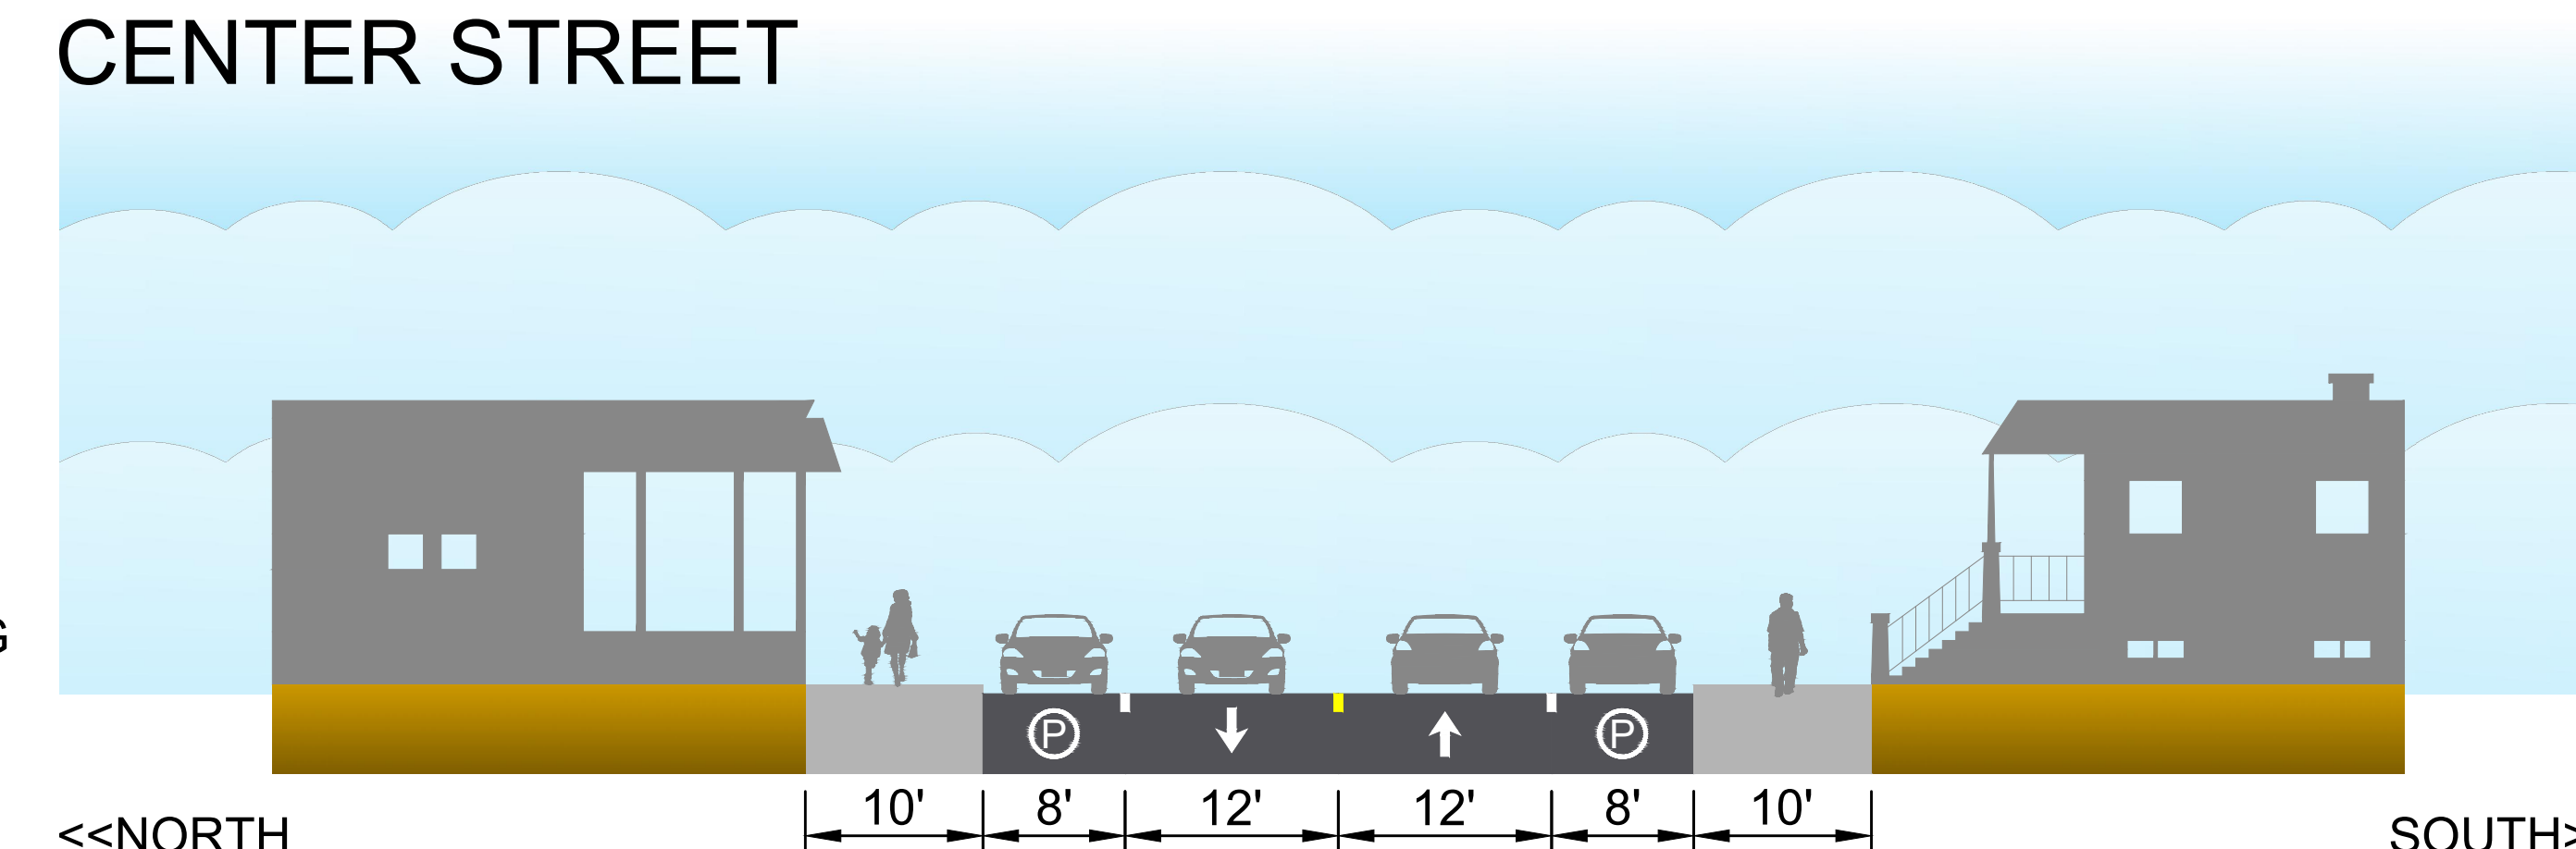

SCALE: 1" = 20'

MNS
100 E. Thousand Oaks Blvd., Suite 105
Thousand Oaks, CA 91360
805-692-0921 | www.mnsengineers.com


<https://publicworks.venturacounty.gov/piruatp/>

VENTURA COUNTY PUBLIC WORKS AGENCY




PIRU PEDESTRIAN IMPROVEMENTS PROJECT

POSTER BOARD 2

MAIN STREET

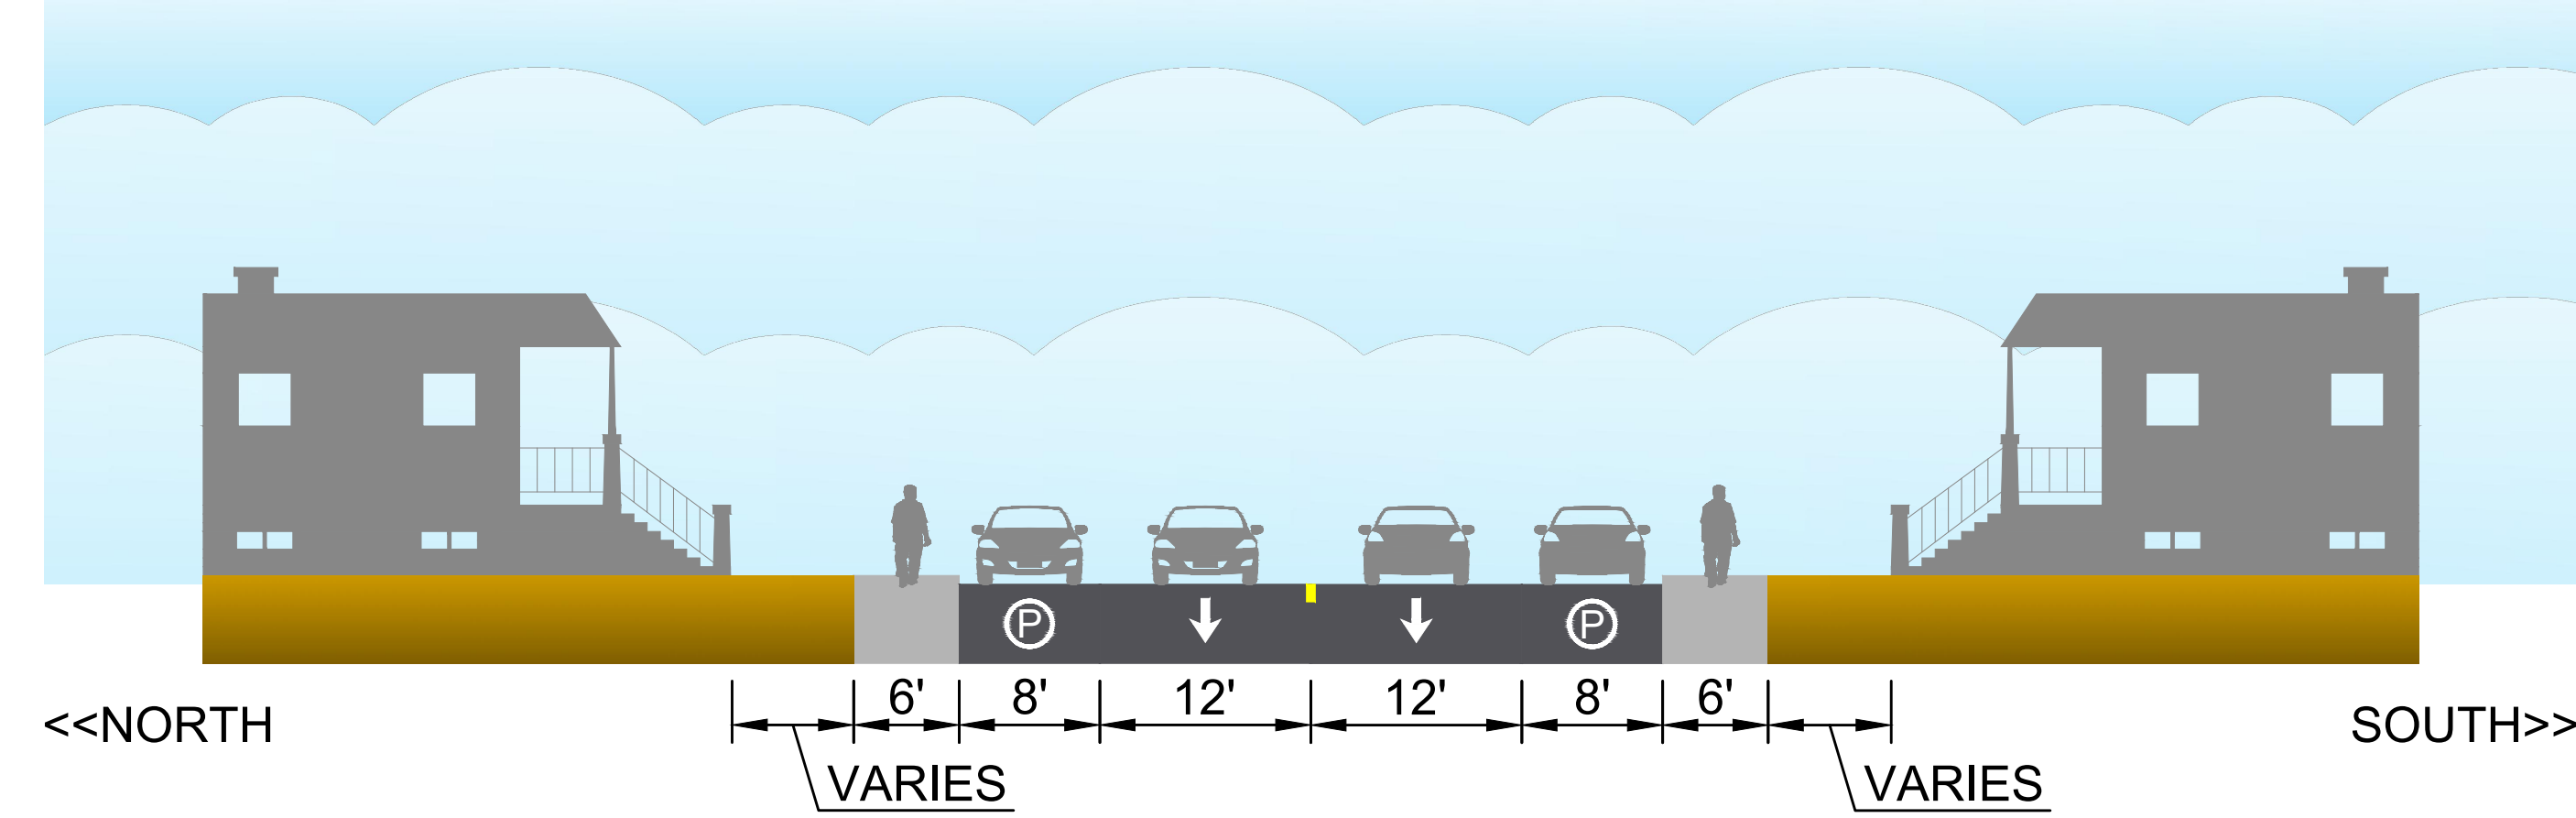

SEE POSTER BOARD 4

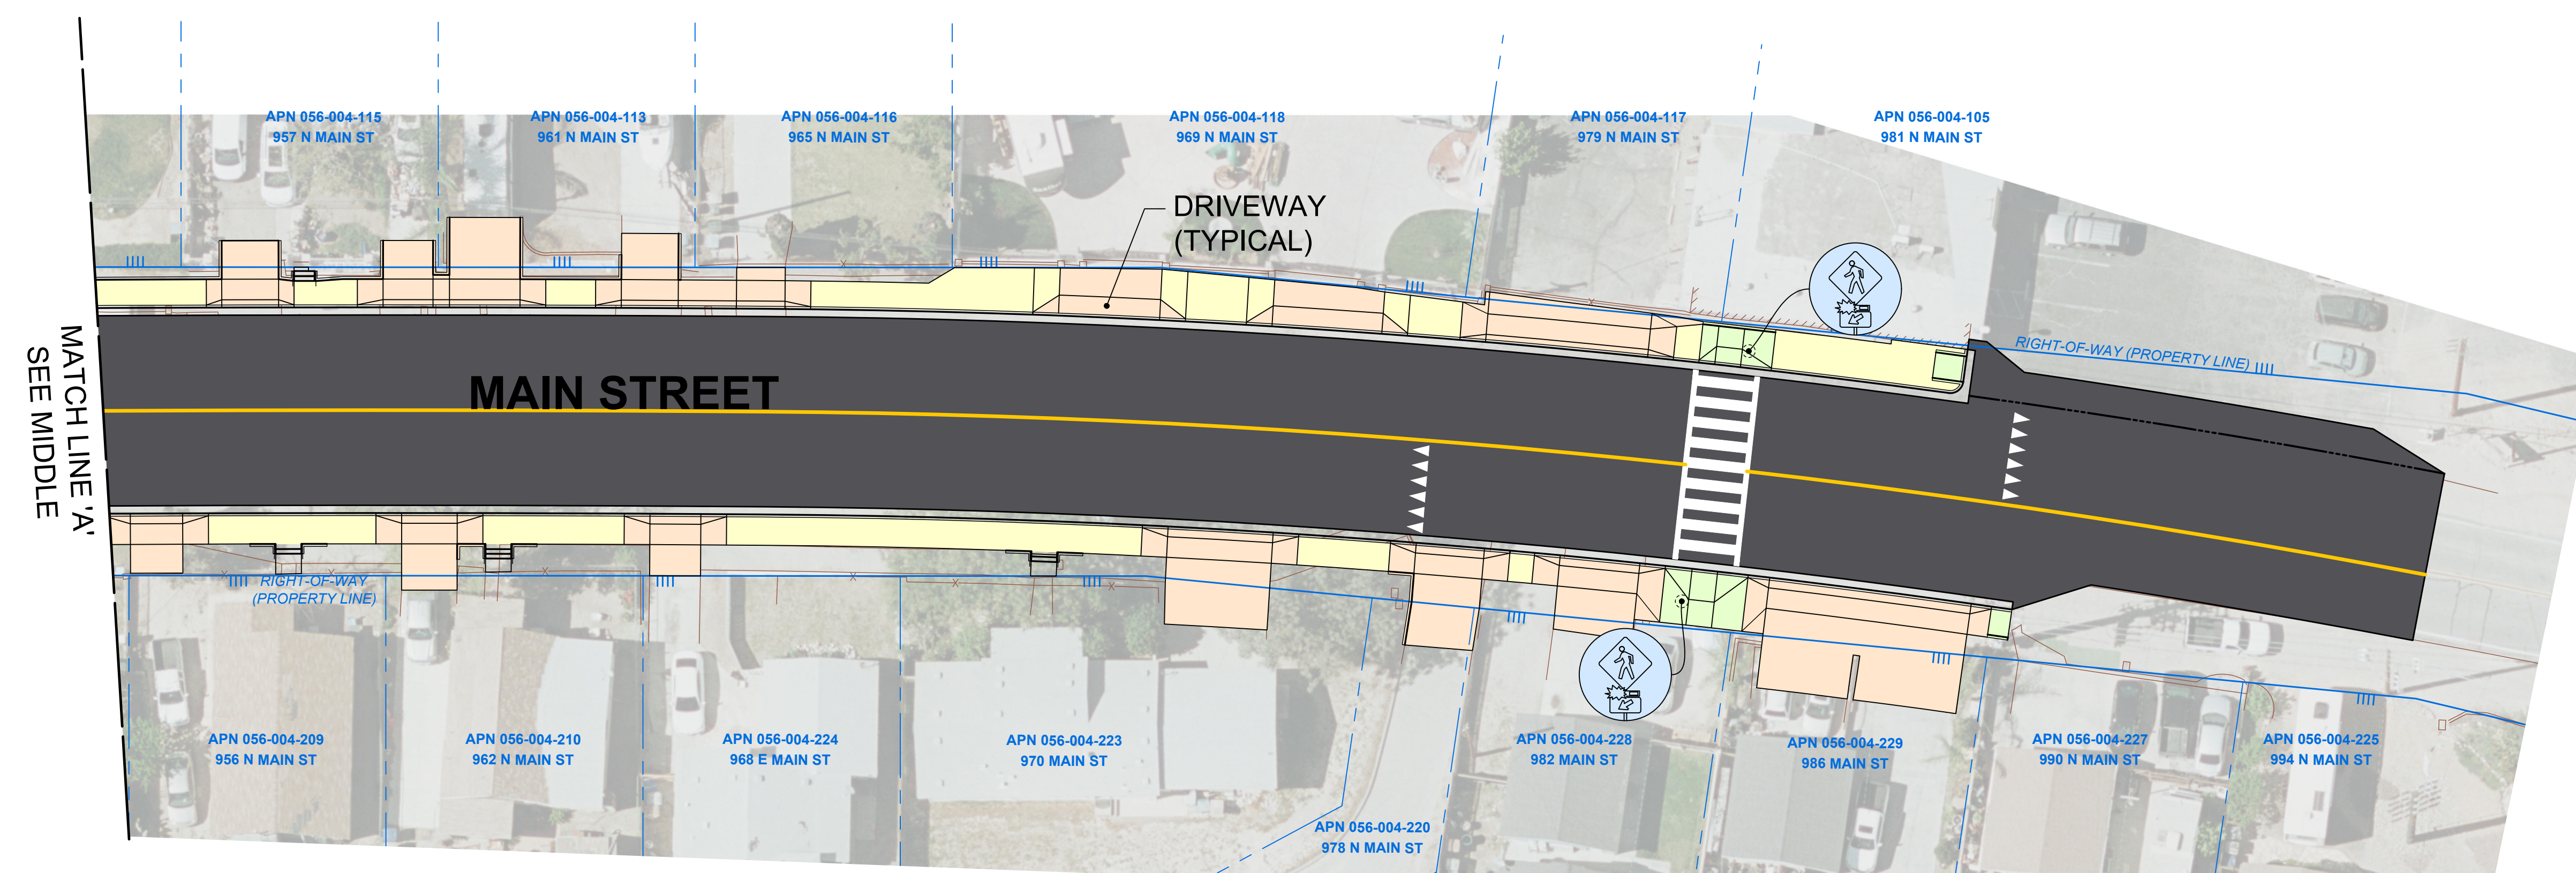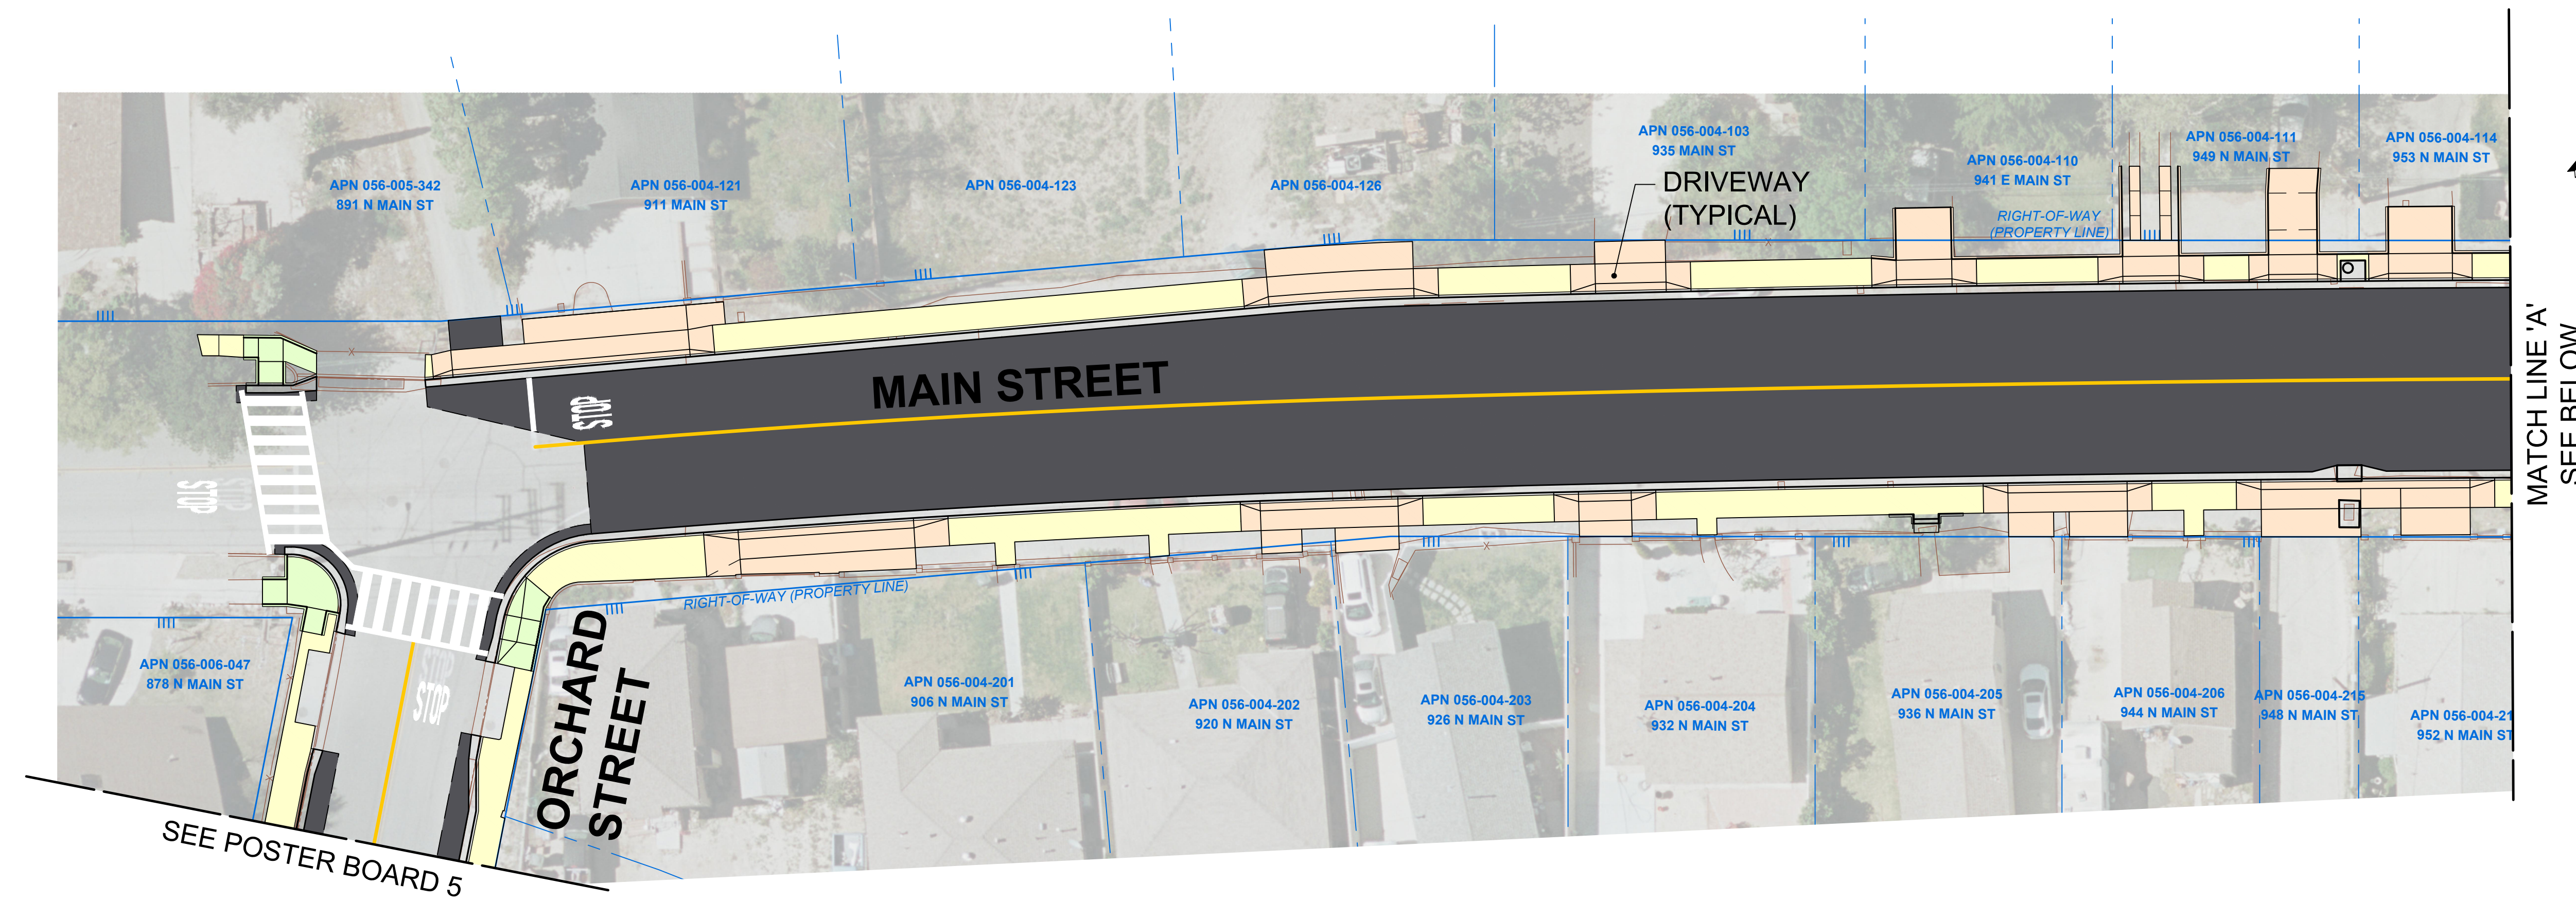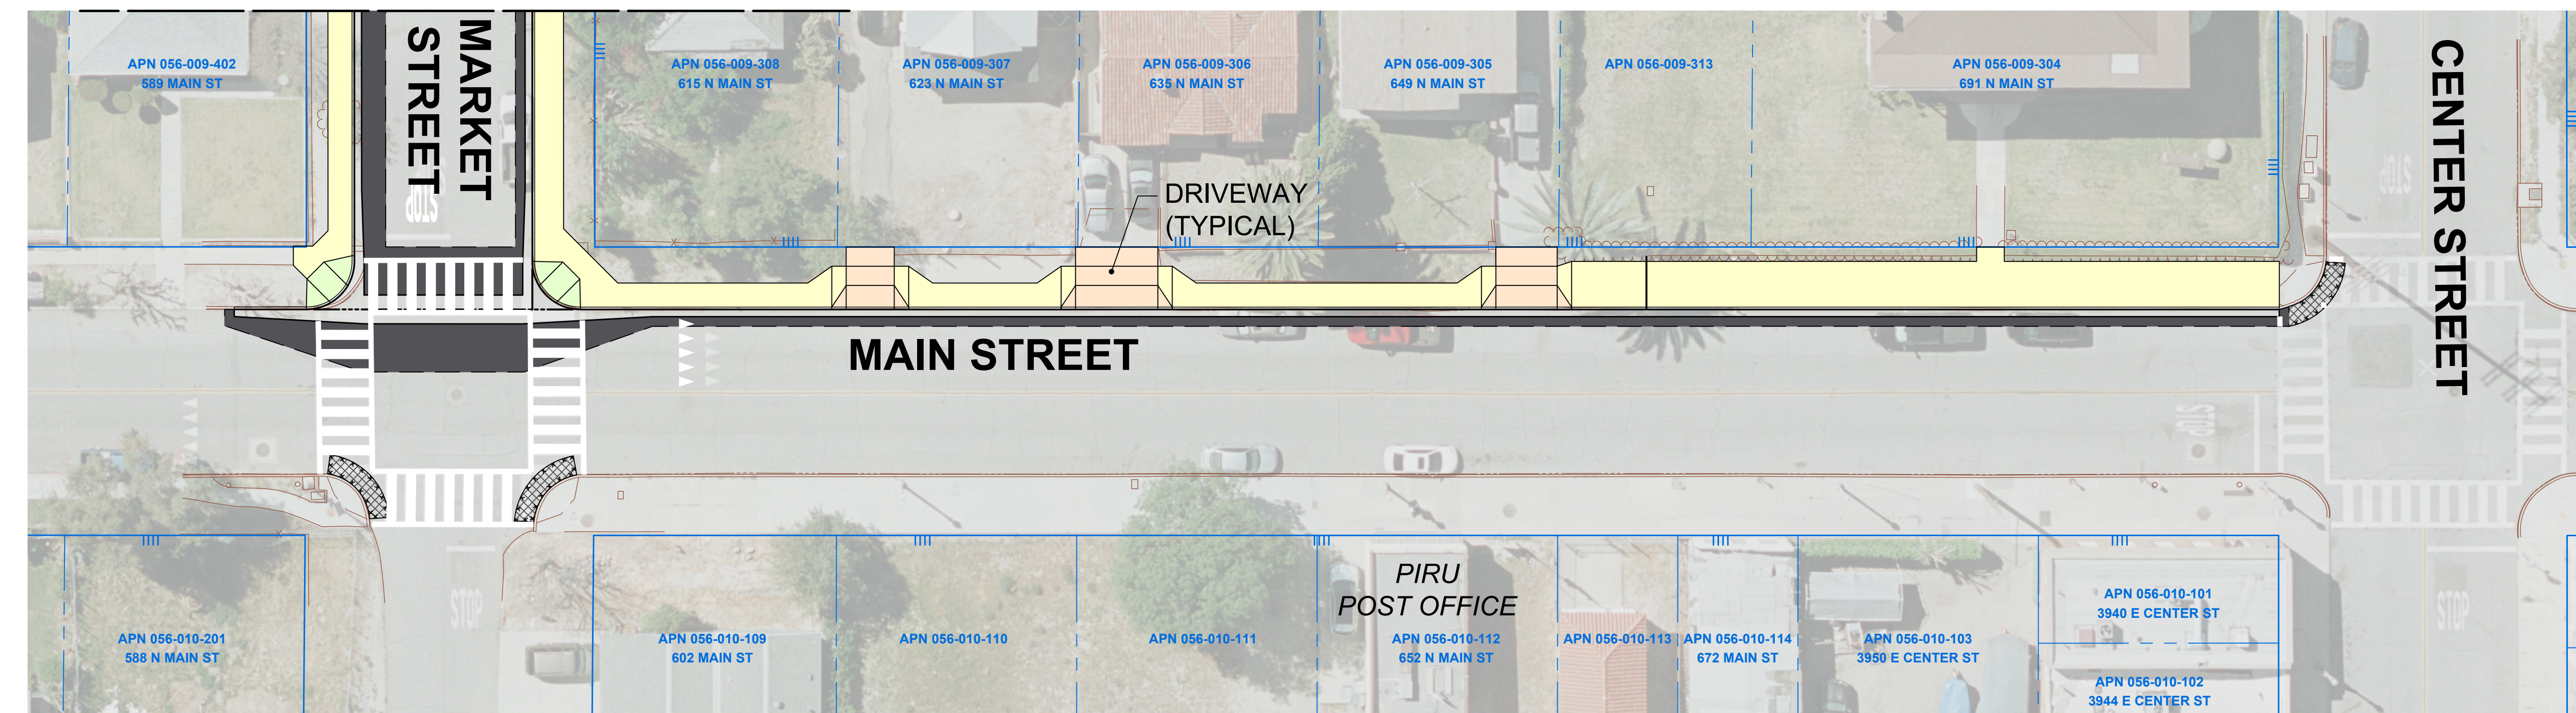

PUBLIC
VENTURA COUNTY
WORKS

LEGEND

	AC PAVEMENT		CURB RAMP
	SIDEWALK		DRIVEWAY



SCALE: 1" = 20'

MNS
100 E. Thousand Oaks Blvd., Suite 105
Thousand Oaks, CA 91320
805-692-0921 | www.mnsengineers.com

<https://publicworks.venturacounty.gov/piruatp/>



VENTURA COUNTY PUBLIC WORKS AGENCY

PIRU PEDESTRIAN IMPROVEMENTS PROJECT

POSTER BOARD 3




VIA FUSTERO

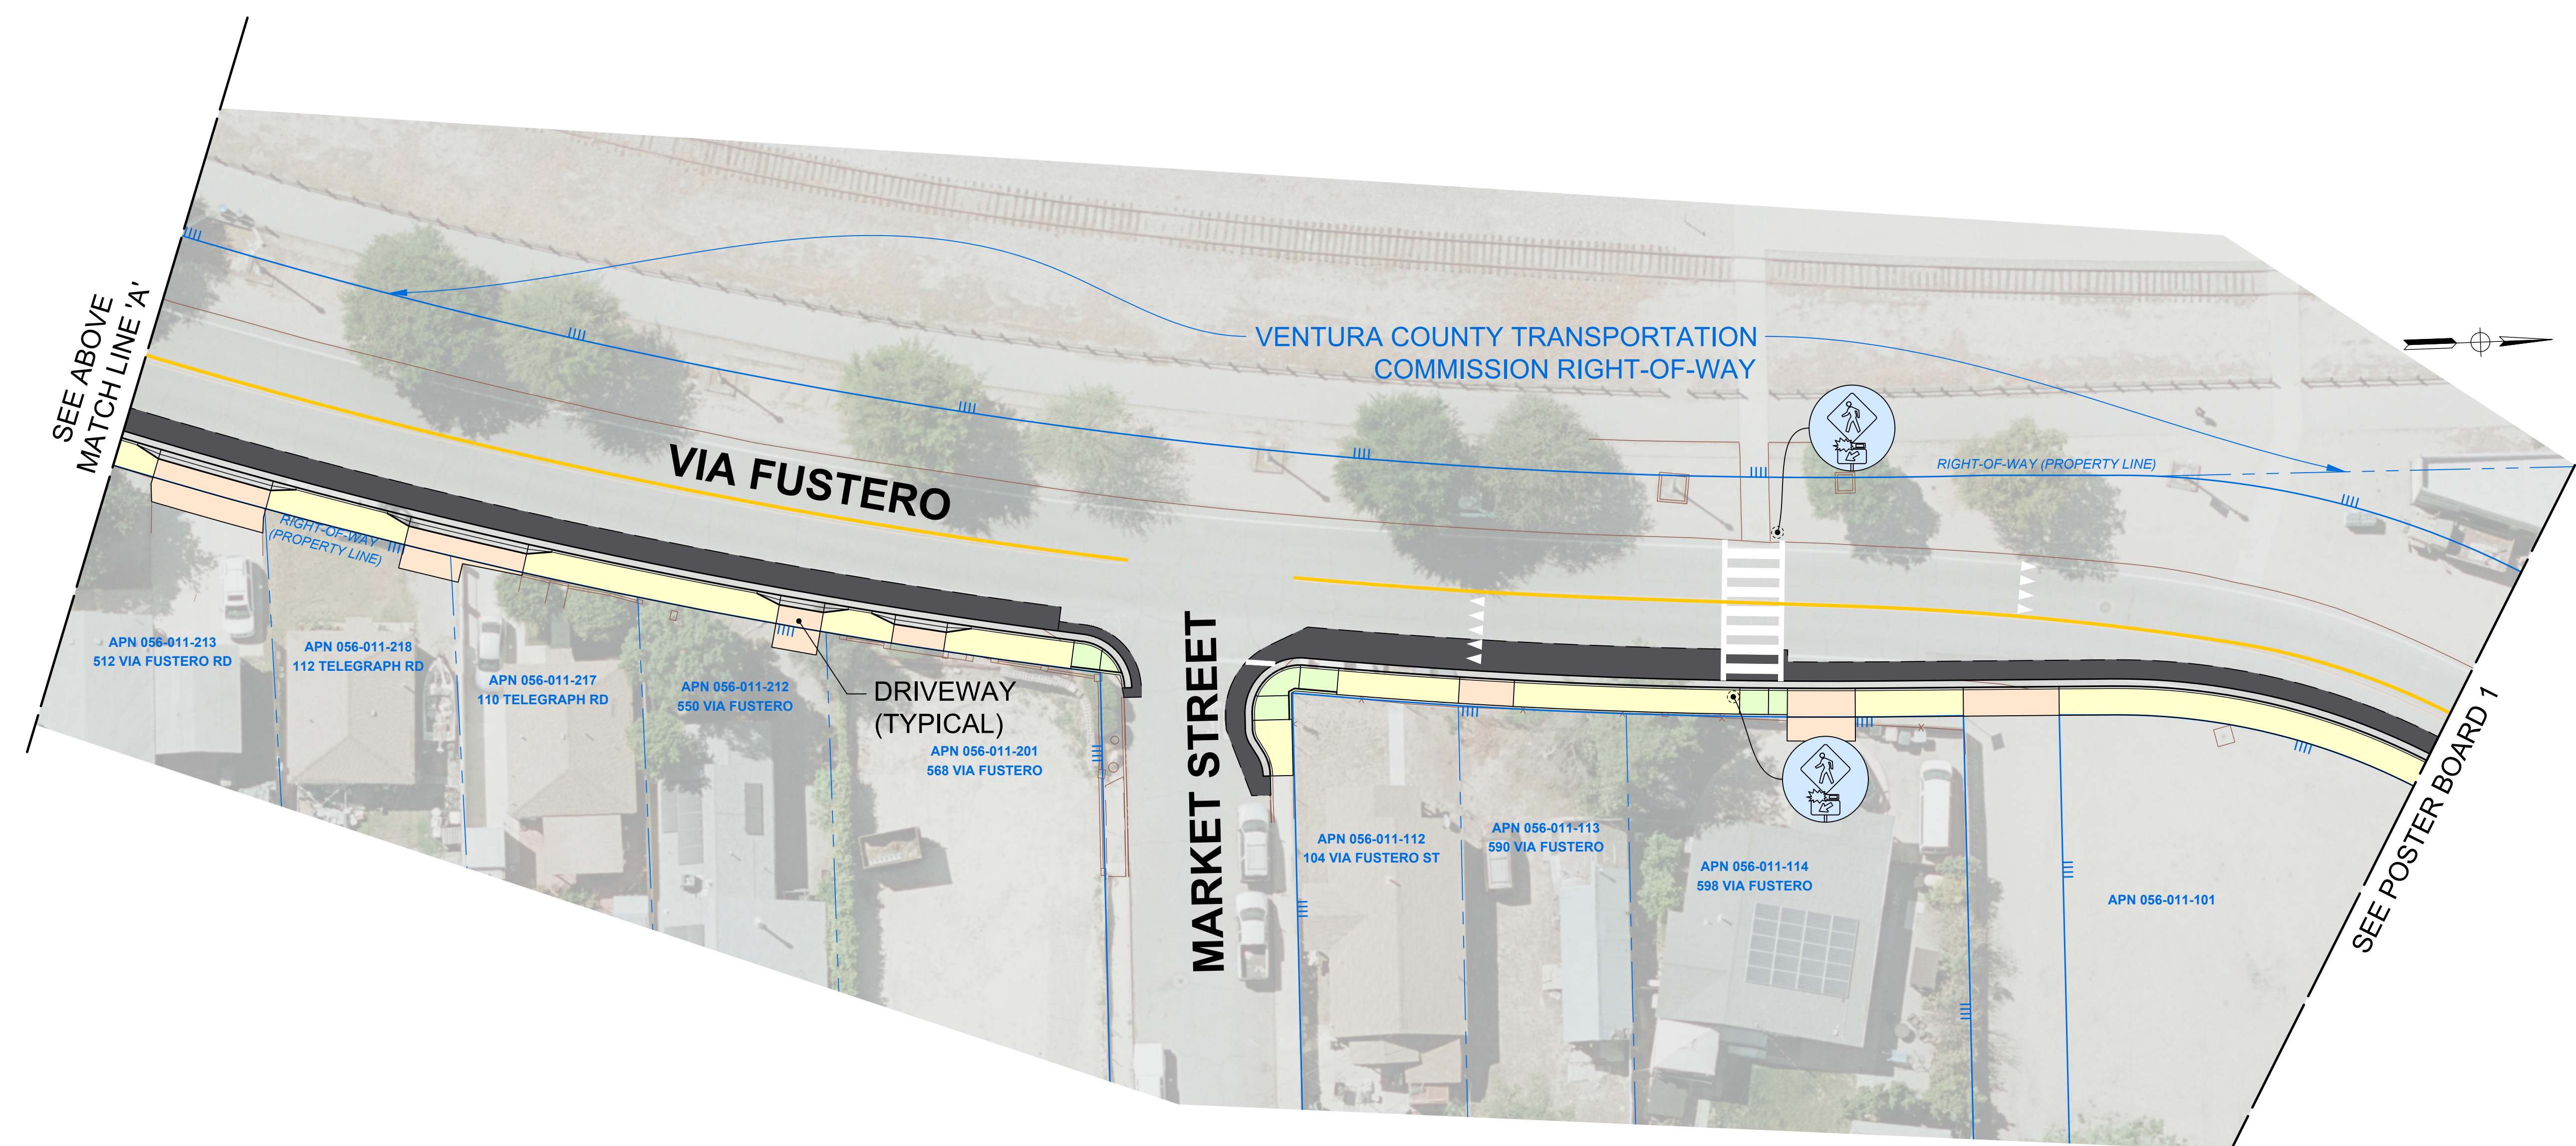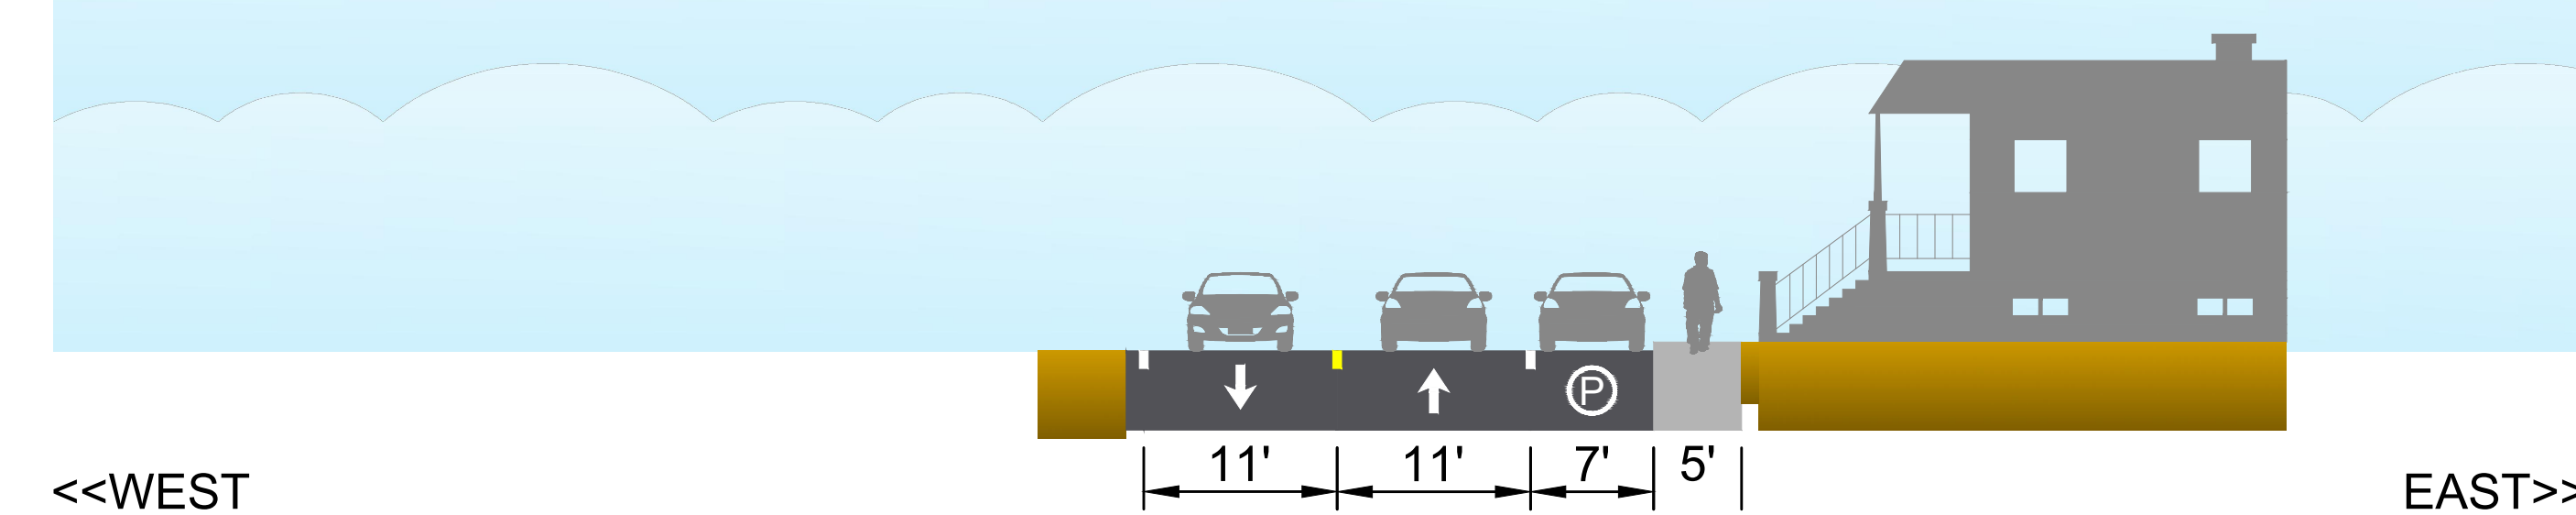


PUBLIC
VENTURA COUNTY
WORKS


LEGEND

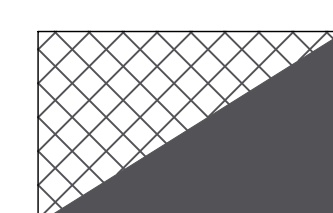

AC PAVEMENT

 

SIDEWALK

 

CURB RAMP



DRIVEWAY



MID-BLOCK CROSSING
WITH RECTANGULAR
RAPID FLASHING
BEACONS



SCALE: 1" = 20'

MNS
100 E. Thousand Oaks Blvd., Suite 105
Thousand Oaks, CA 91360
805-692-6921 | www.mnsengineers.com

<https://publicworks.venturacounty.gov/piruatp/>

PIRU PEDESTRIAN IMPROVEMENTS PROJECT

POSTER BOARD 4


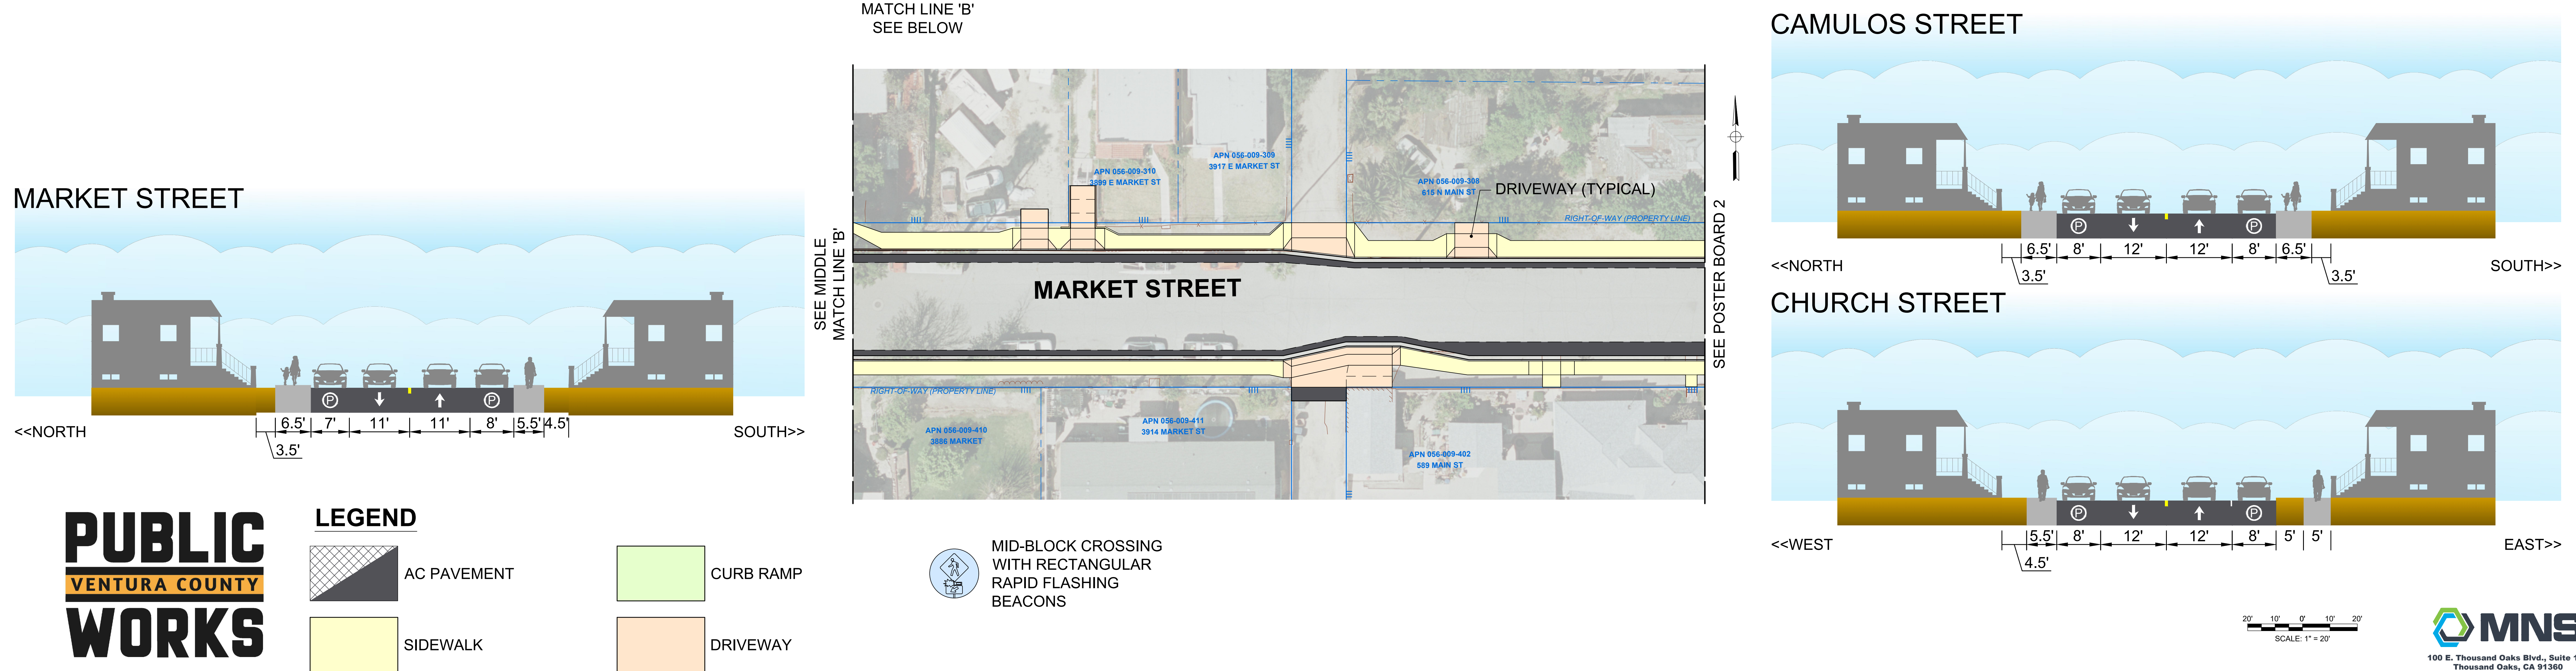
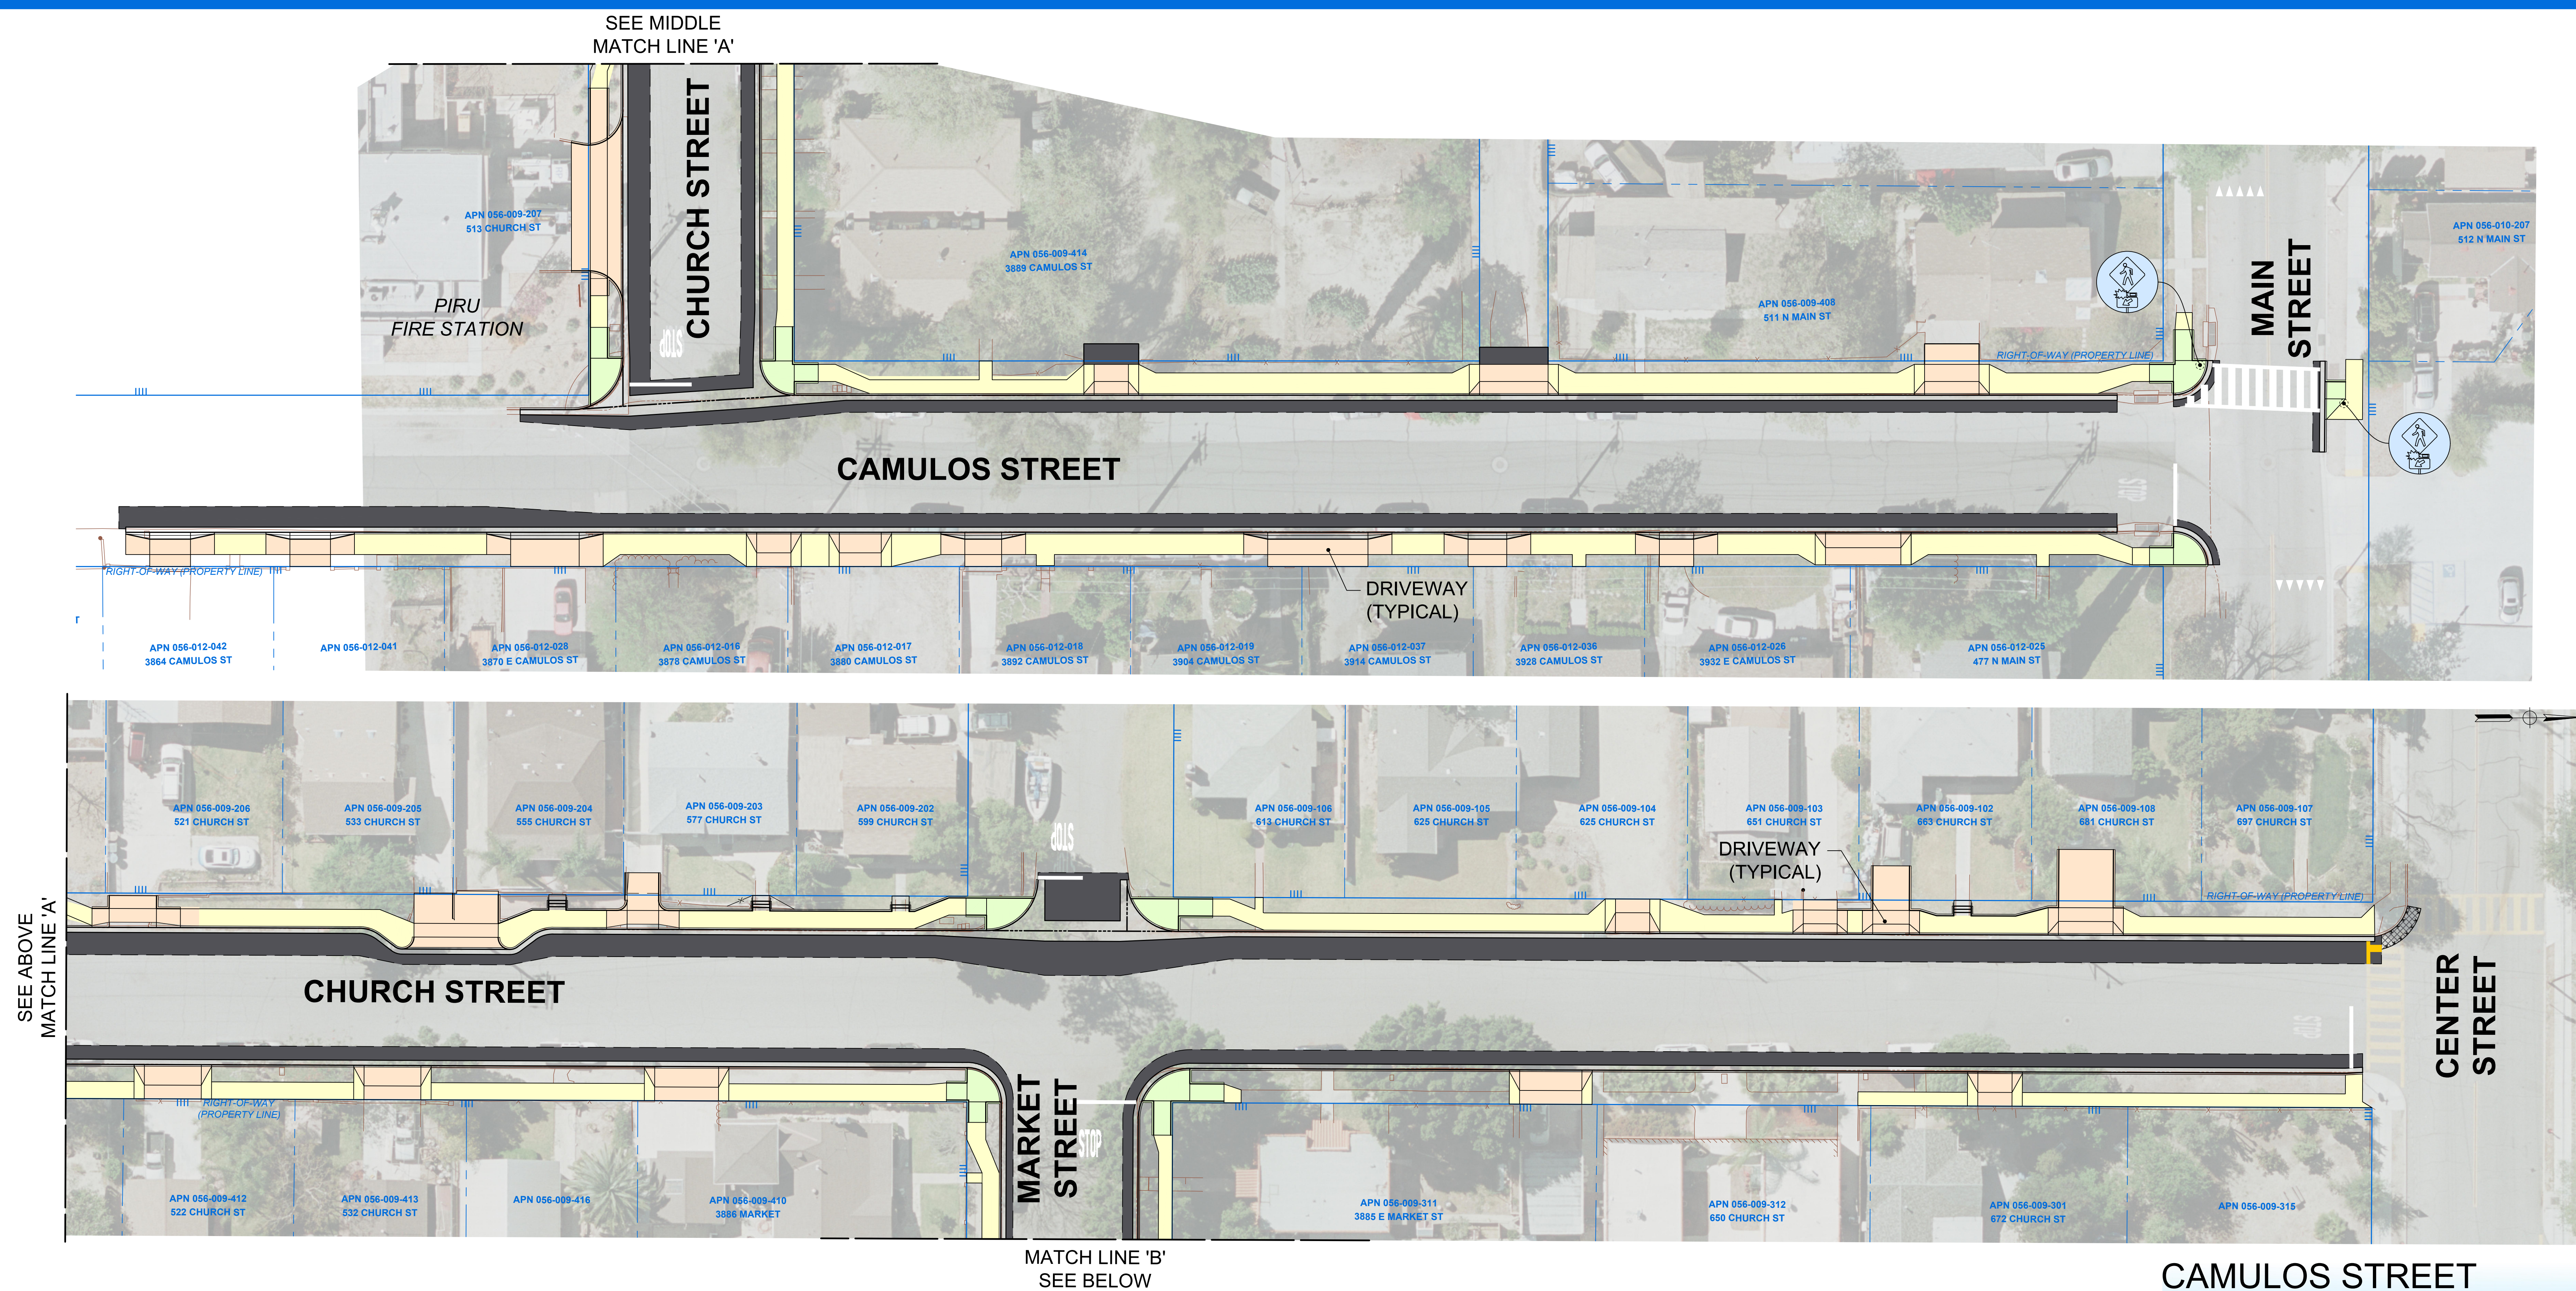


VENTURA COUNTY PUBLIC WORKS AGENCY

PIRU PEDESTRIAN IMPROVEMENTS PROJECT


POSTER BOARD 5

ORCHARD STREET

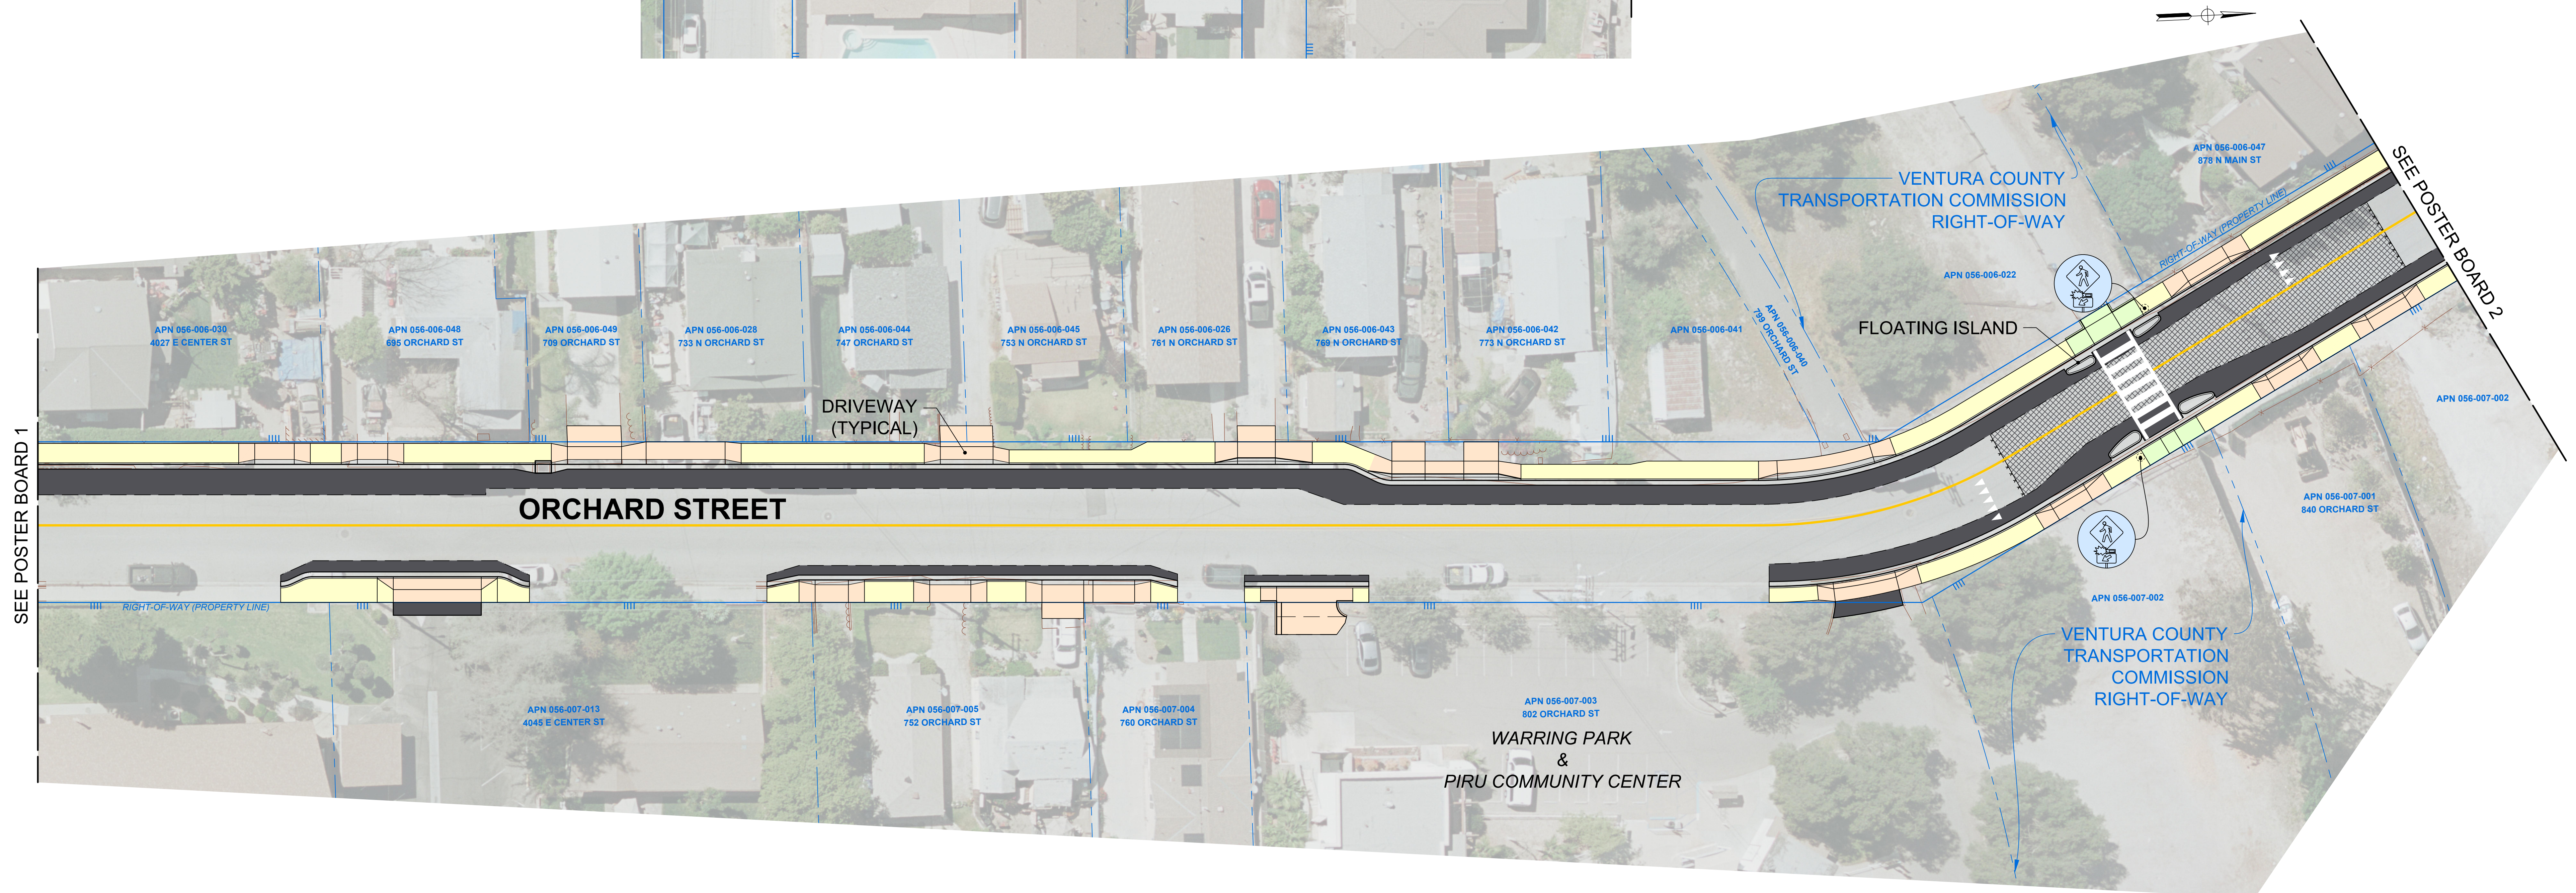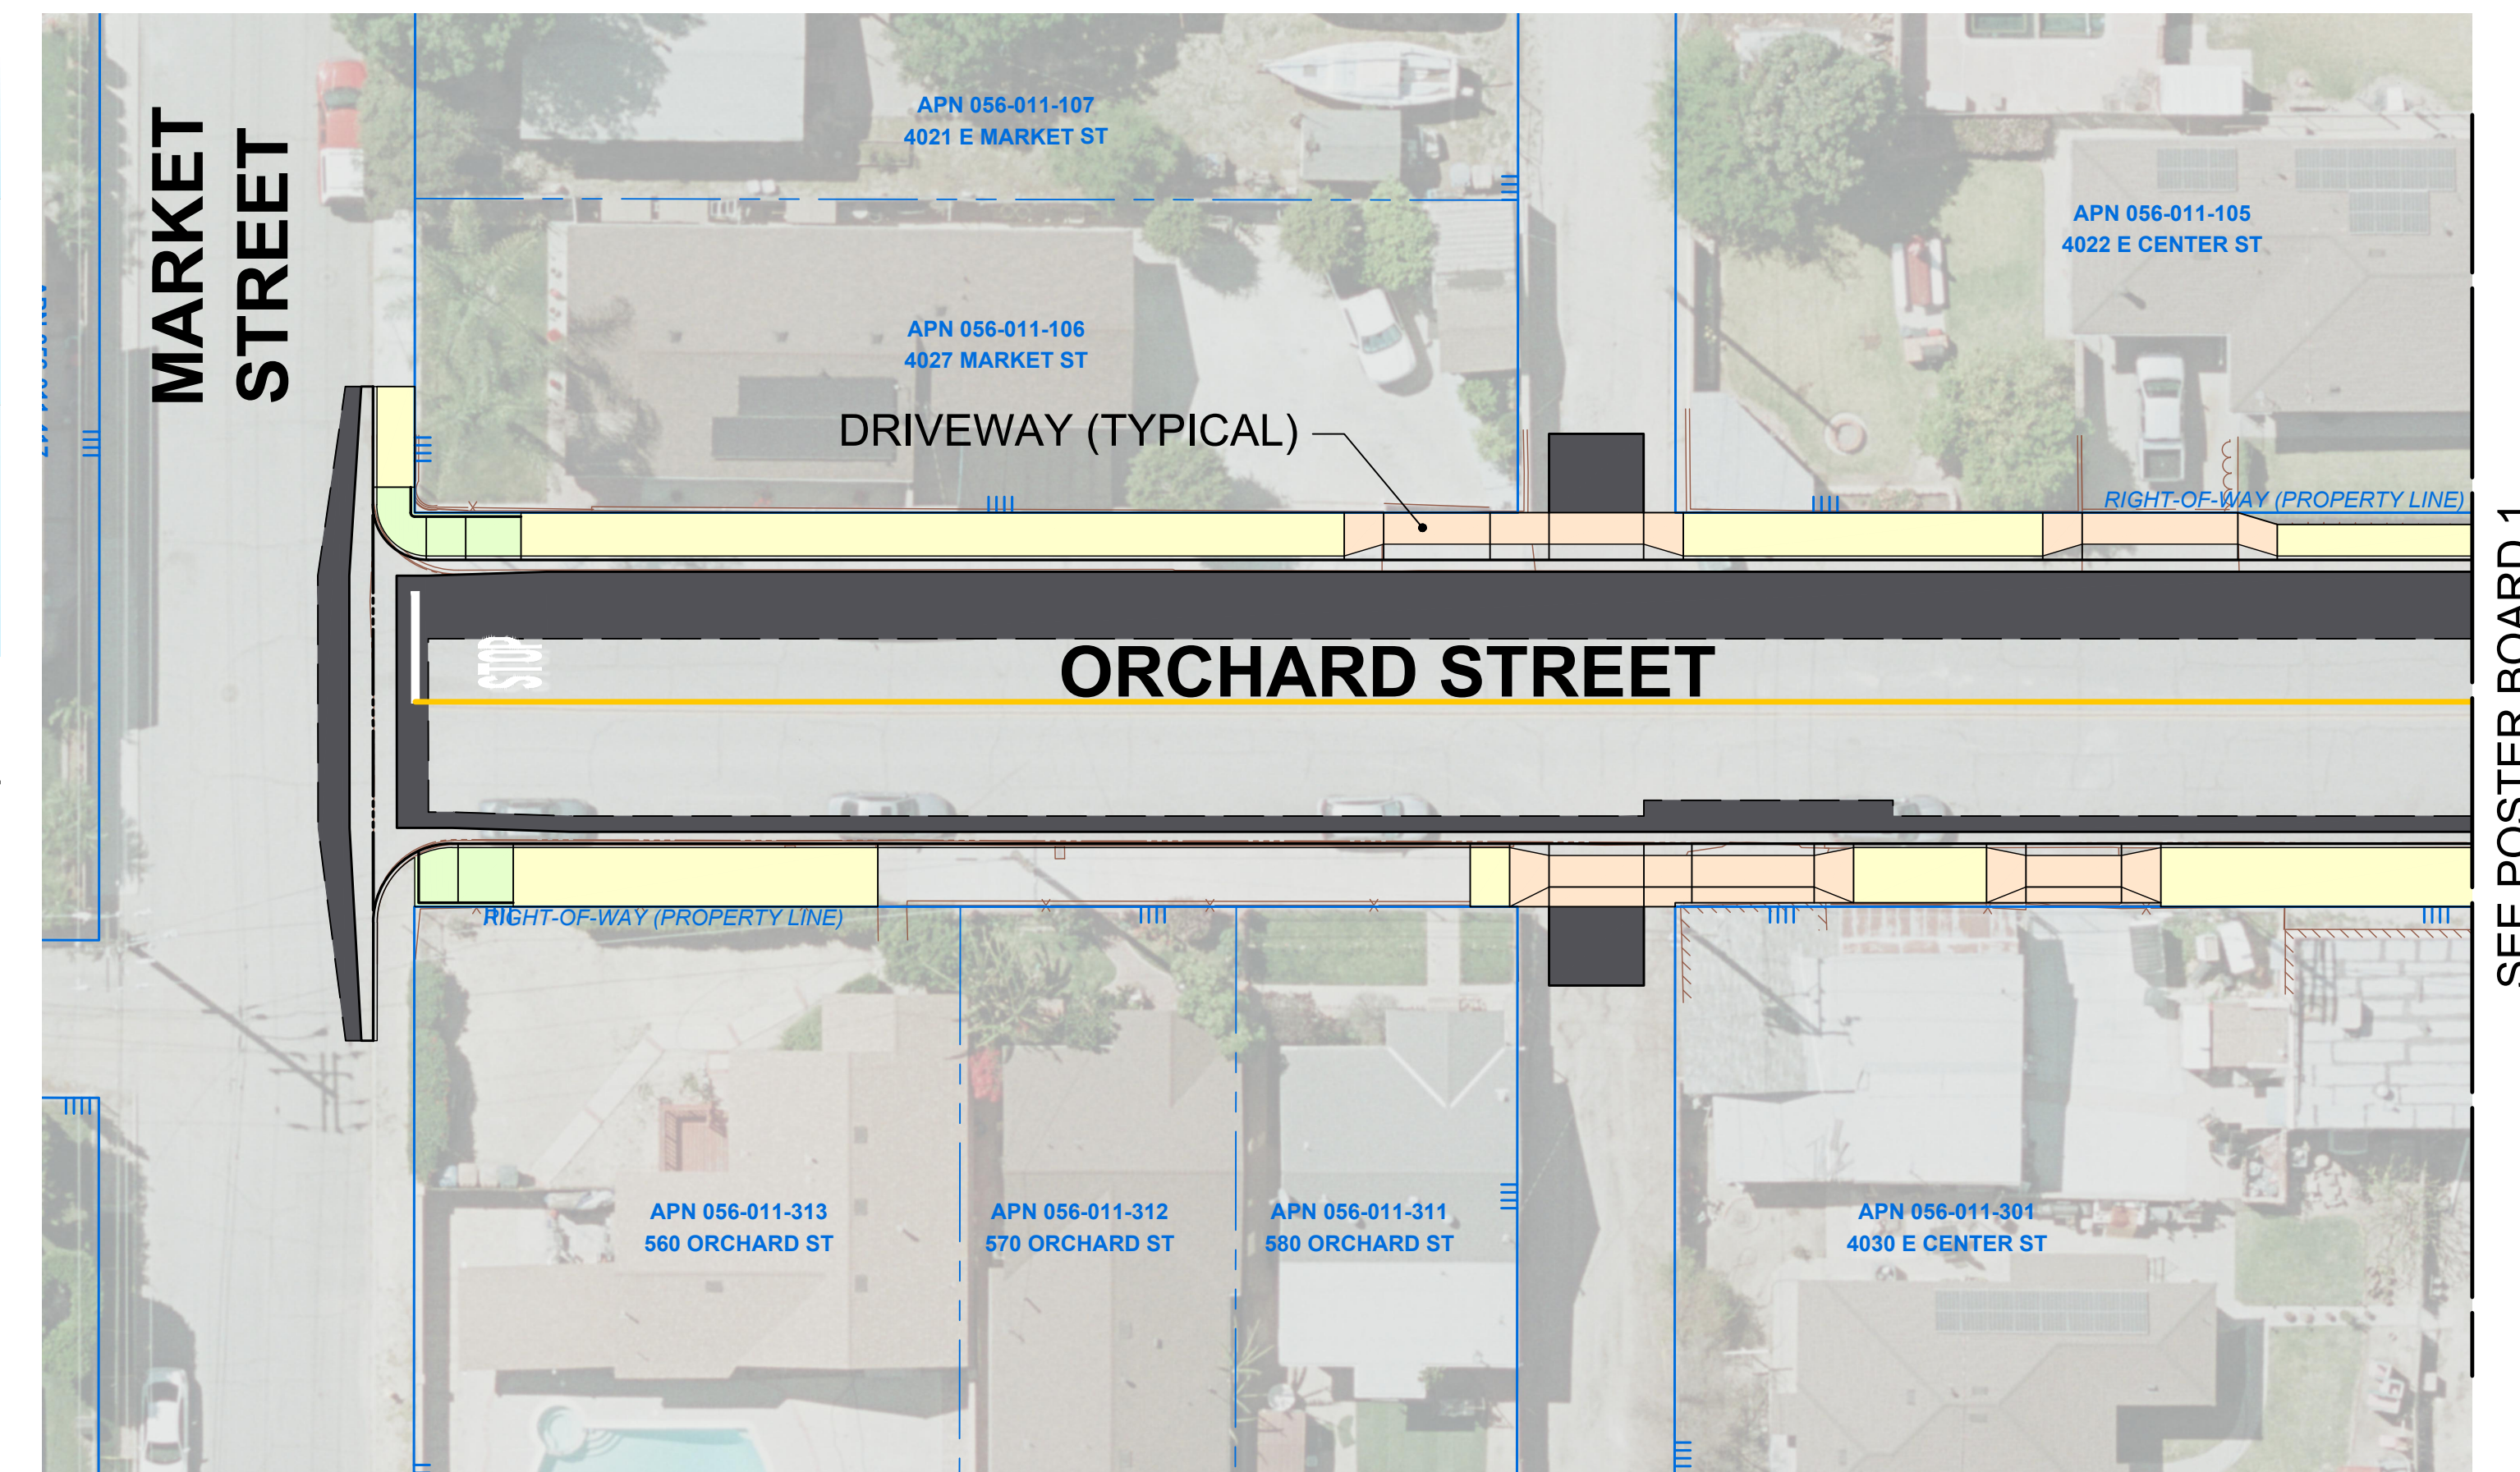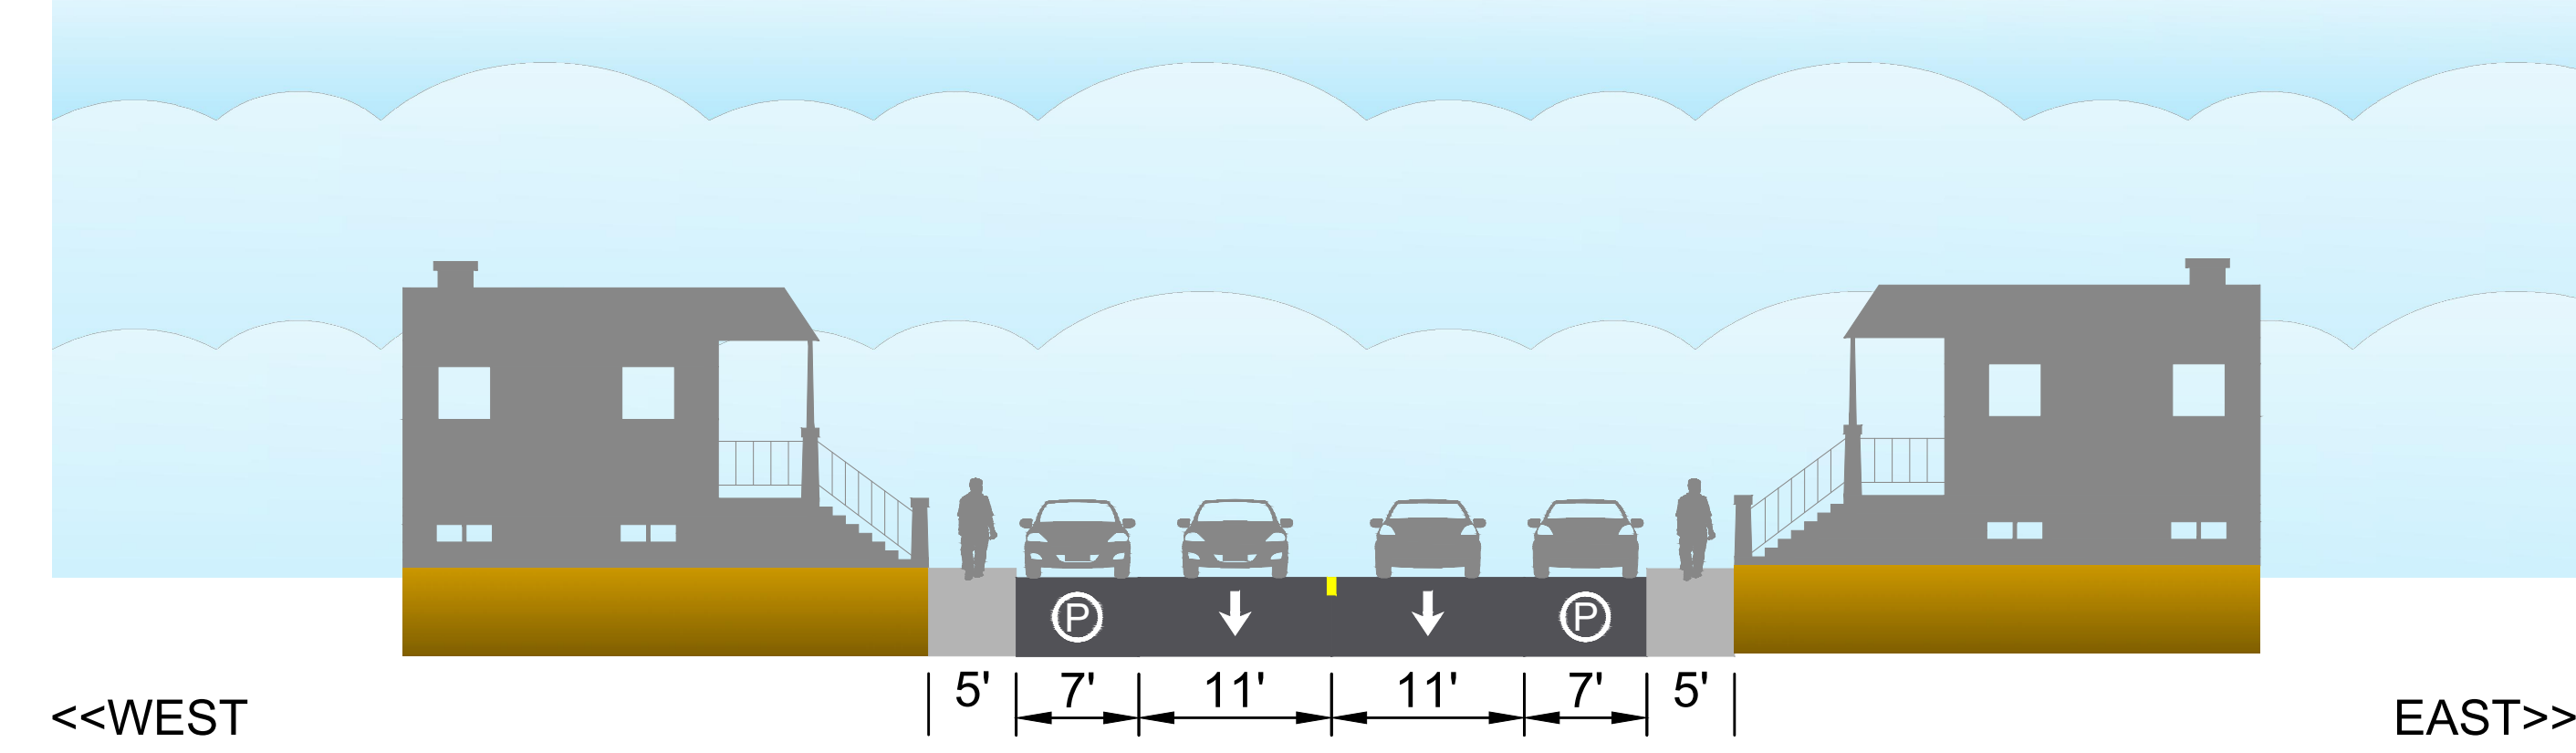


PUBLIC
WORKS

LEGEND

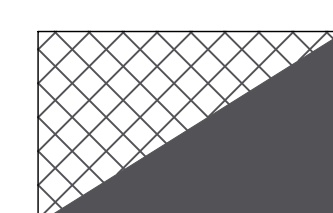

AC PAVEMENT

 

SIDEWALK



CURB RAMP



DRIVEWAY



MID-BLOCK CROSSING
WITH RECTANGULAR
RAPID FLASHING
BEACONS

20' 10' 5' 10' 20'
SCALE: 1" = 20'

MNS
100 E. Thousand Oaks Blvd., Suite 105
Thousand Oaks, CA 91360
805-692-6921 | www.mnsengineers.com

<https://publicworks.venturacounty.gov/piruatp/>